



JOEL SHIV SAGAR

Kalyani Nagar, Madhua Patna, Cuttack



Creating *Landmarks*
adding value to your *Lifestyle*



JOEL SHIV SAGAR

Is a beautiful creation nestled among natural surroundings that is jaw-droppingly distinct and unique. Located on the heart of the city, it caters to individuals who crave luxury, and has a vast open space and ample green area to suit the needs of every individual.

While Offering a calm and comfortable living with green surroundings and fresh air **JOEL SHIV SAGAR** comprises of total S+4 well-planned floors of 2 BHK and 3 BHK flats along with various modern amenities for a luxurious and seamless living.



Nestled in the
lap of *Nature*




Floor Plan



TYPE : A

TYPE : B

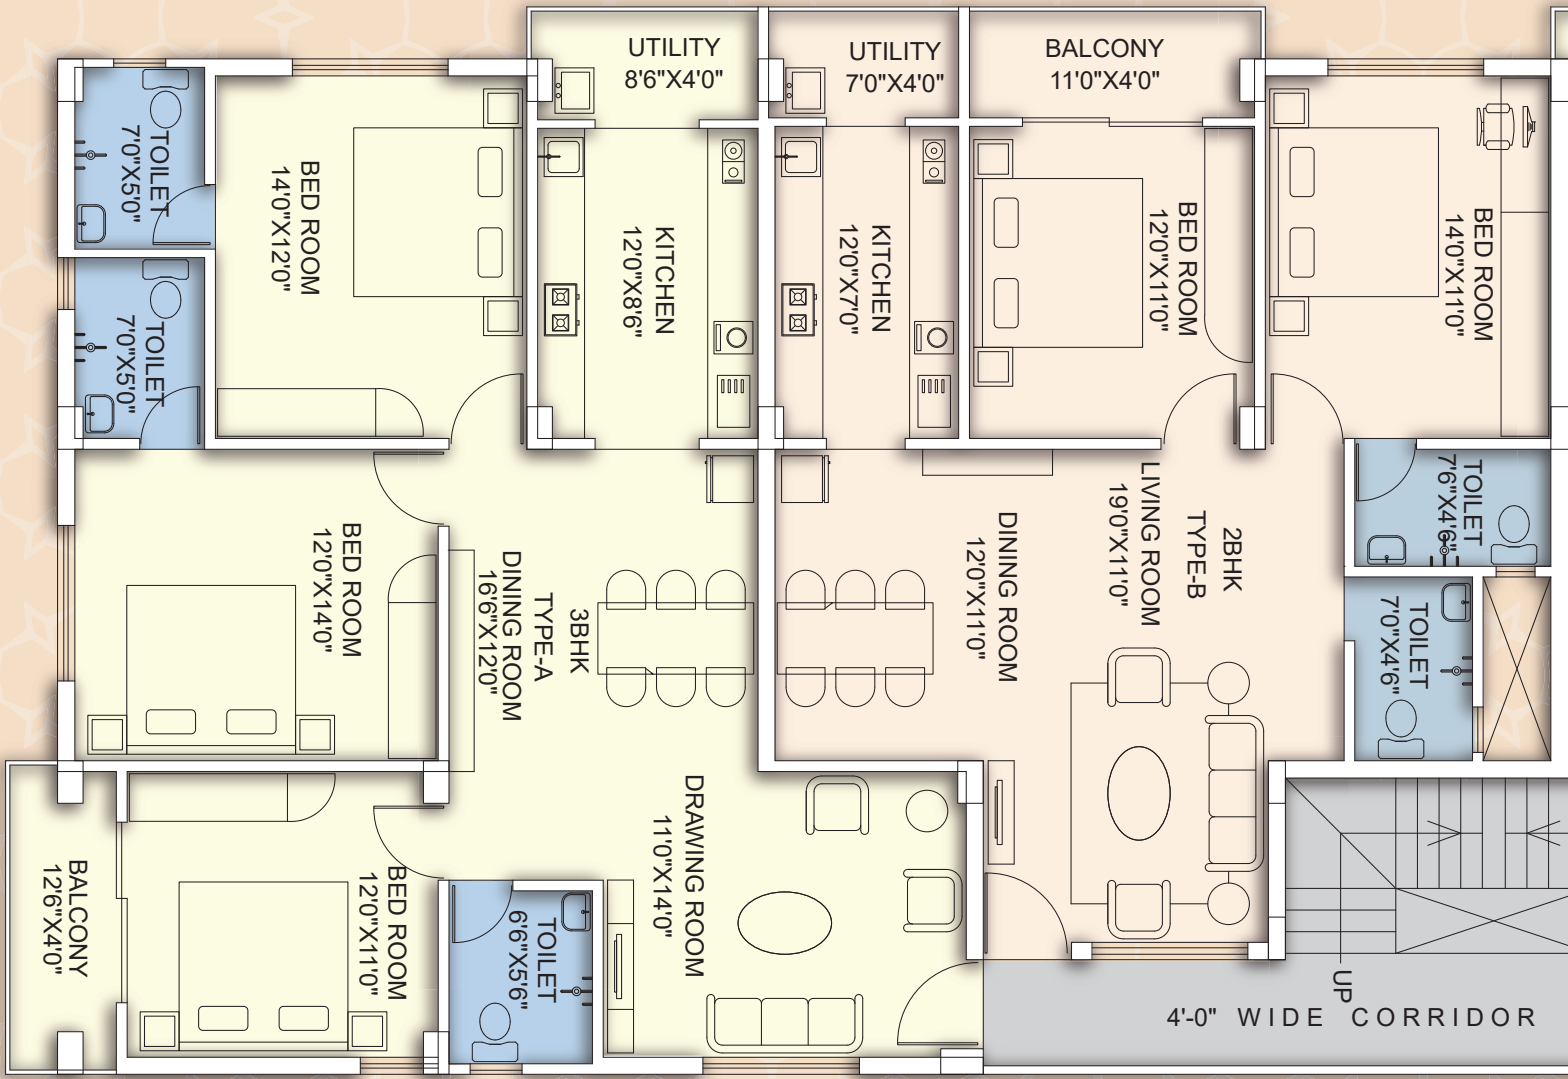



Area Statement

Type	Flat	Carpet Area (Sft.)	Built Up Area (Sft.)	Saleable Area (Sft.)
A	3 BHK	1140.0	1200.0	1754.0
B	2 BHK	885.0	945.0	1362.0
C	3 BHK	1140.0	1200.0	1754.0

TYPE : B

TYPE : C

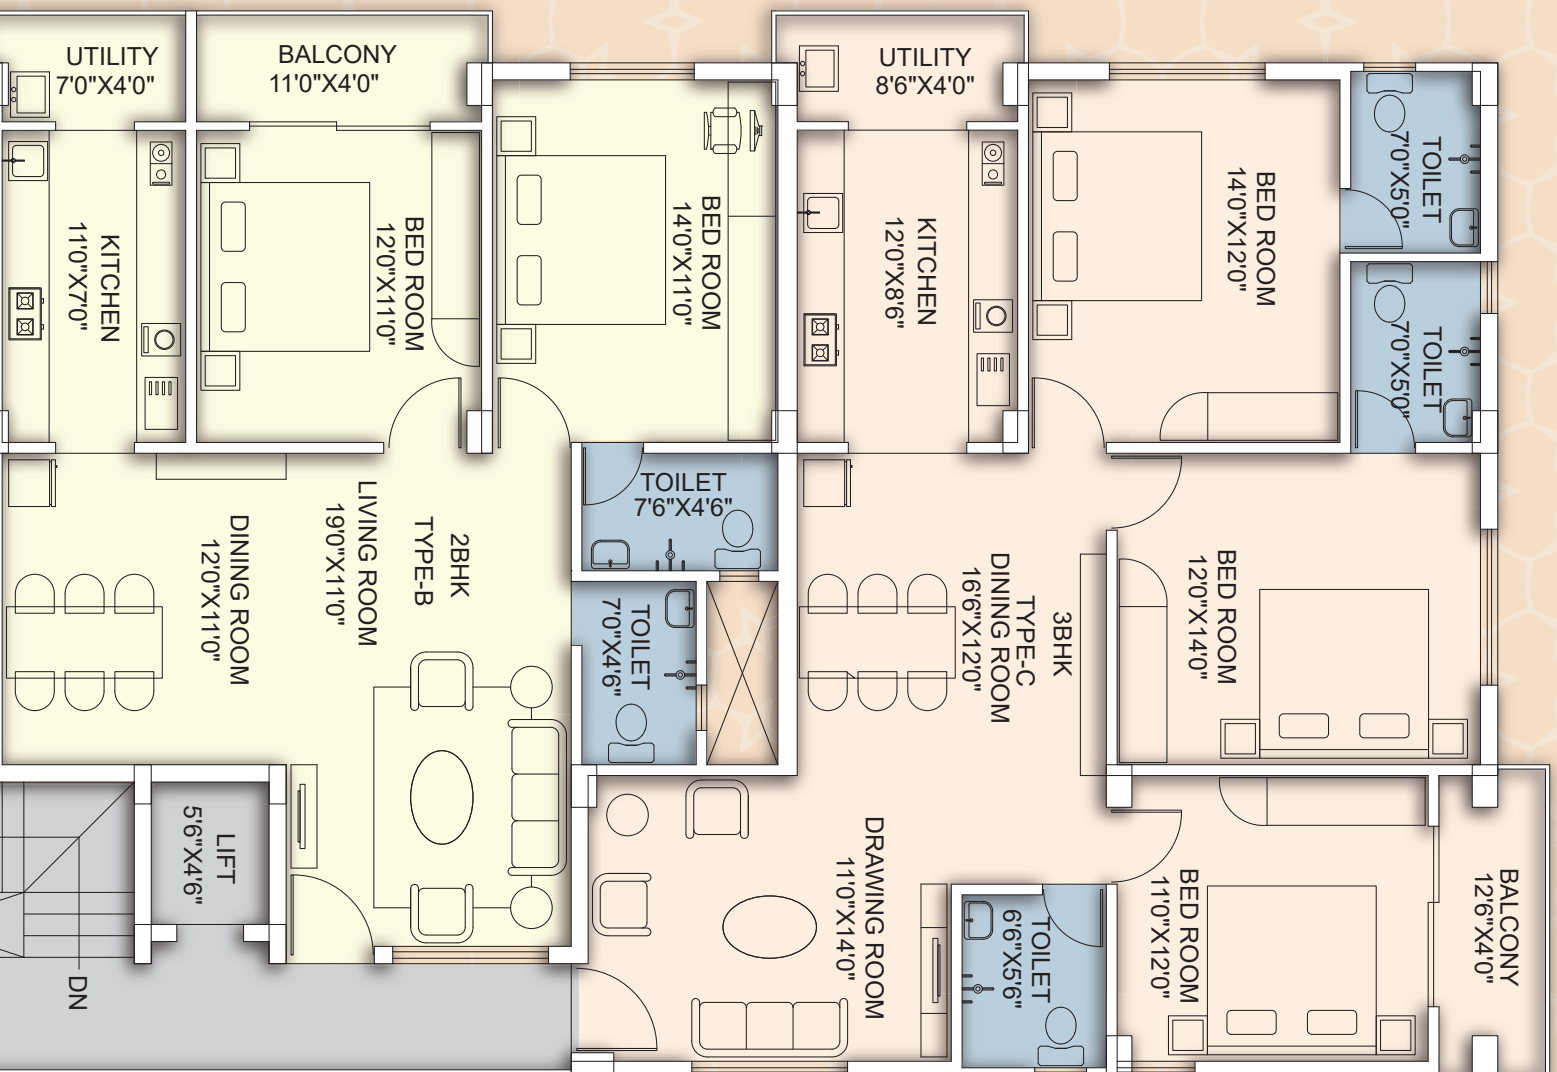

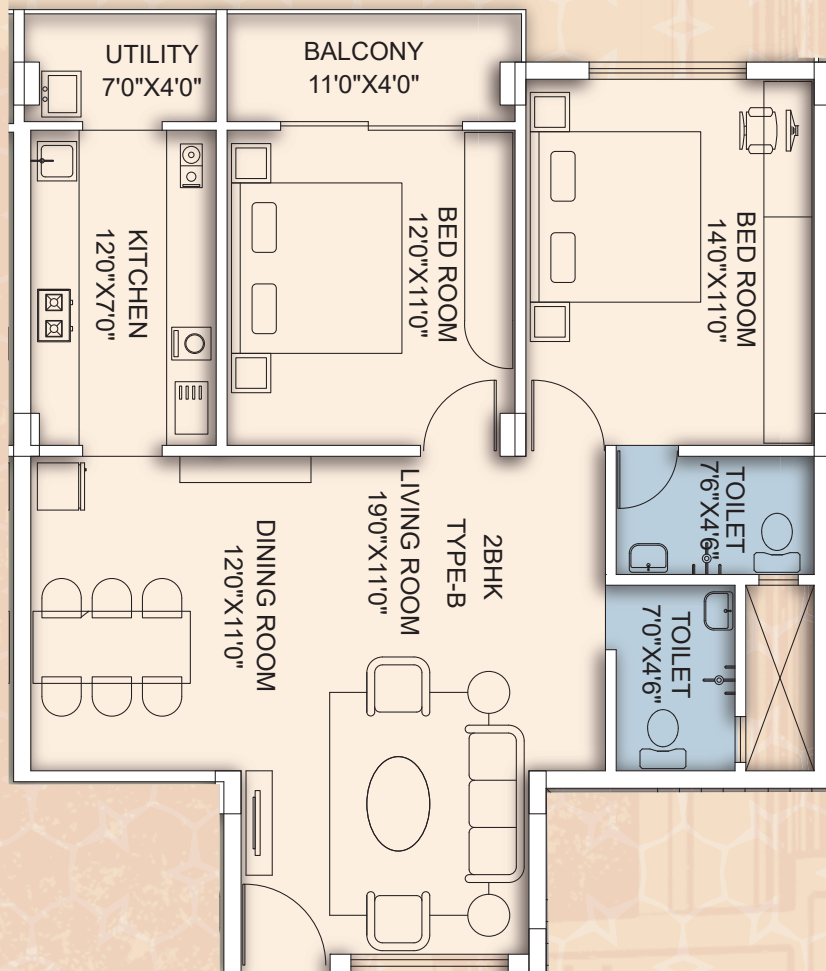

Type	B
Flat	2 BHK
Carpent Area	885
Built Up Area	945
Saleable Area	1362

Areas in Sft.




Type	A
Flat	3 BHK
Carpent Area	1140
Built Up Area	1200
Saleable Area	1754

Areas in Sft.

A unique *Combination* of *Beauty, Luxury,* *Comfort & Simplicity*



- 24 Hr Security
- Power Backup for Each Flat, Lift & Common Area
- Intercom Facility
- Sewage Treatment Plant
- Rainwater Harvesting
- CCTV Surveillance in Main Gate & Parking
- Roof Top Garden

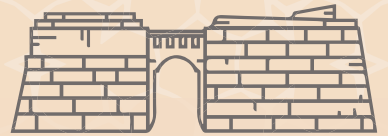





- 24 Hr Water Supply with deep borewell and Overhead Water Tank
- Gymnasium (Open)
- Vastu Complied
- Sit - Out Area
- App based Security System
- CMC Approved
- RERA Approved
- Roof Top Solar Water Heater



A usable *Location*
can serve *Multiple Purposes.*

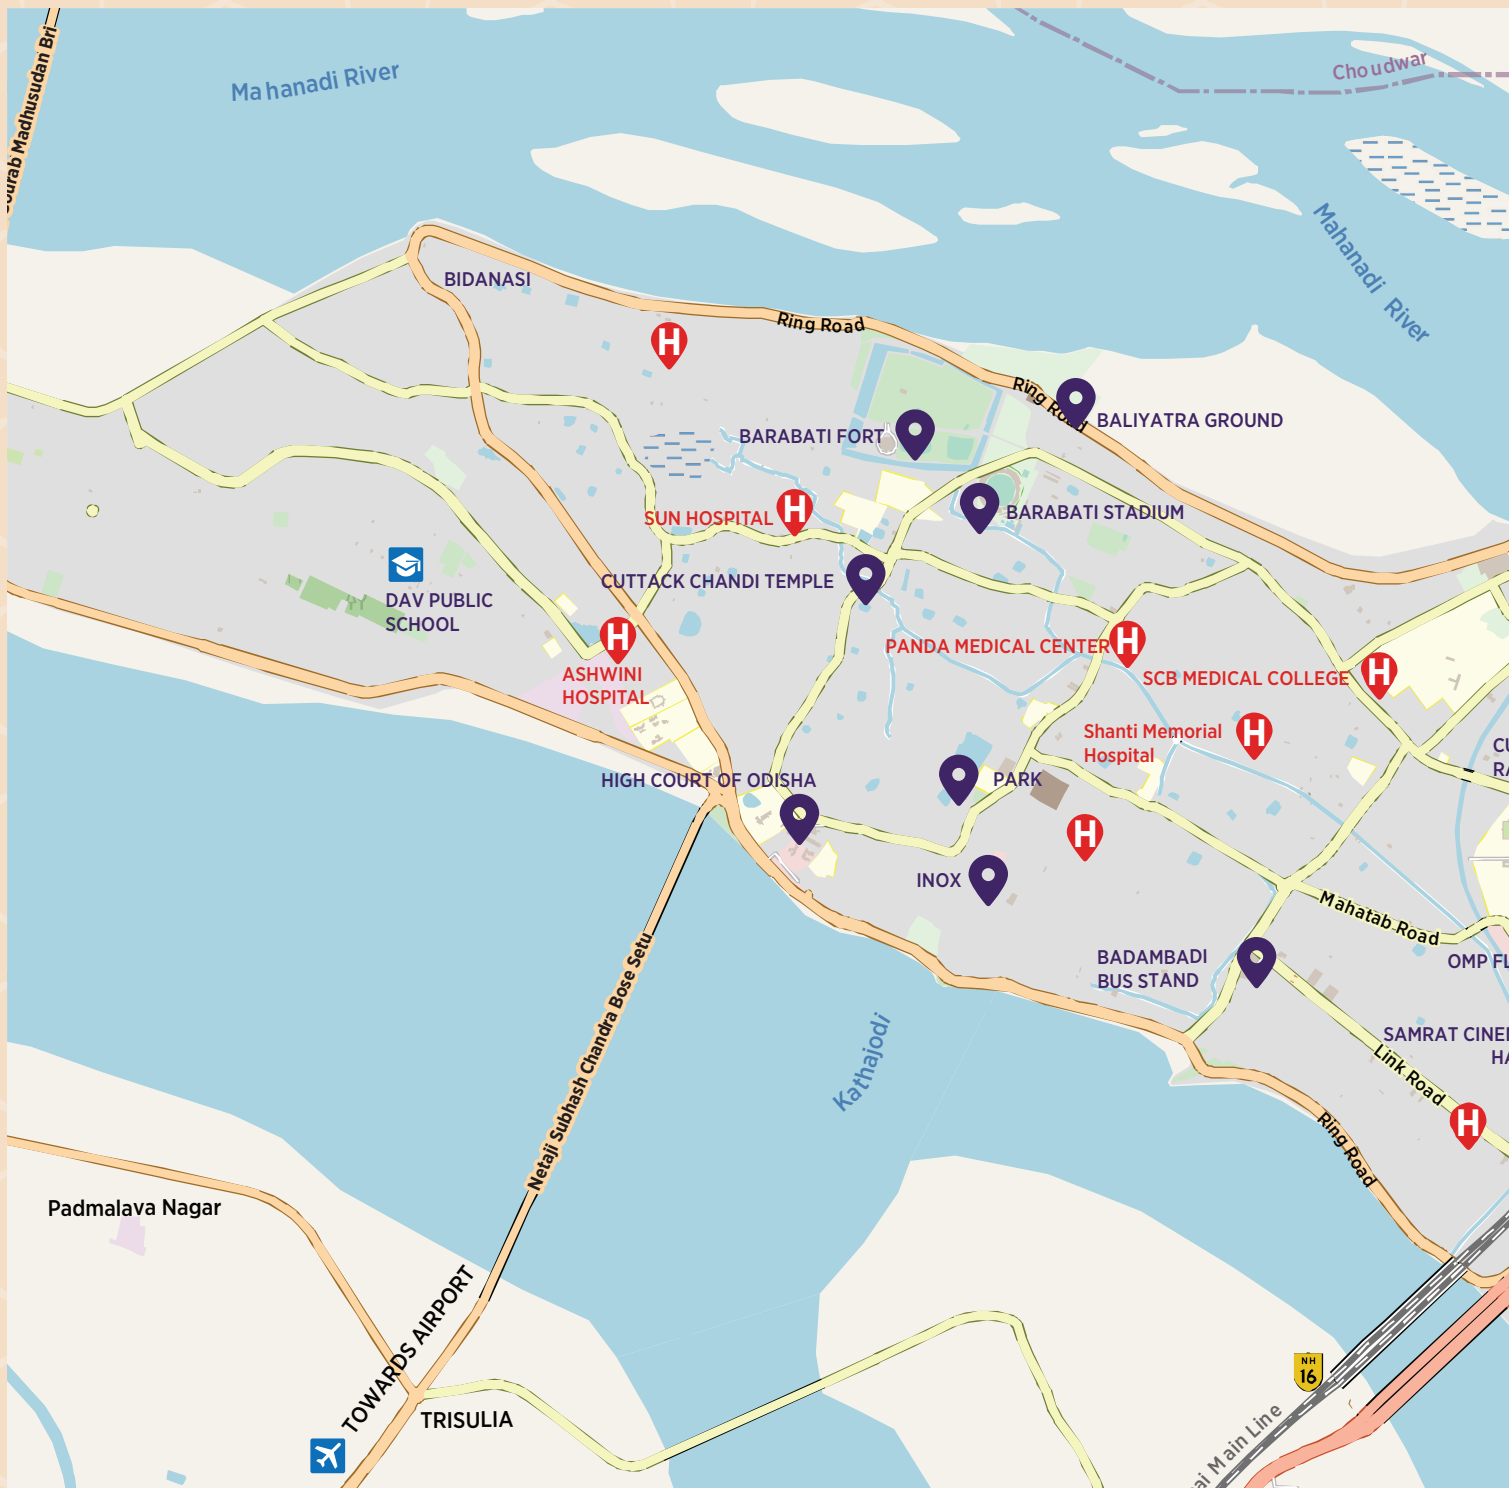

* Not to Scale

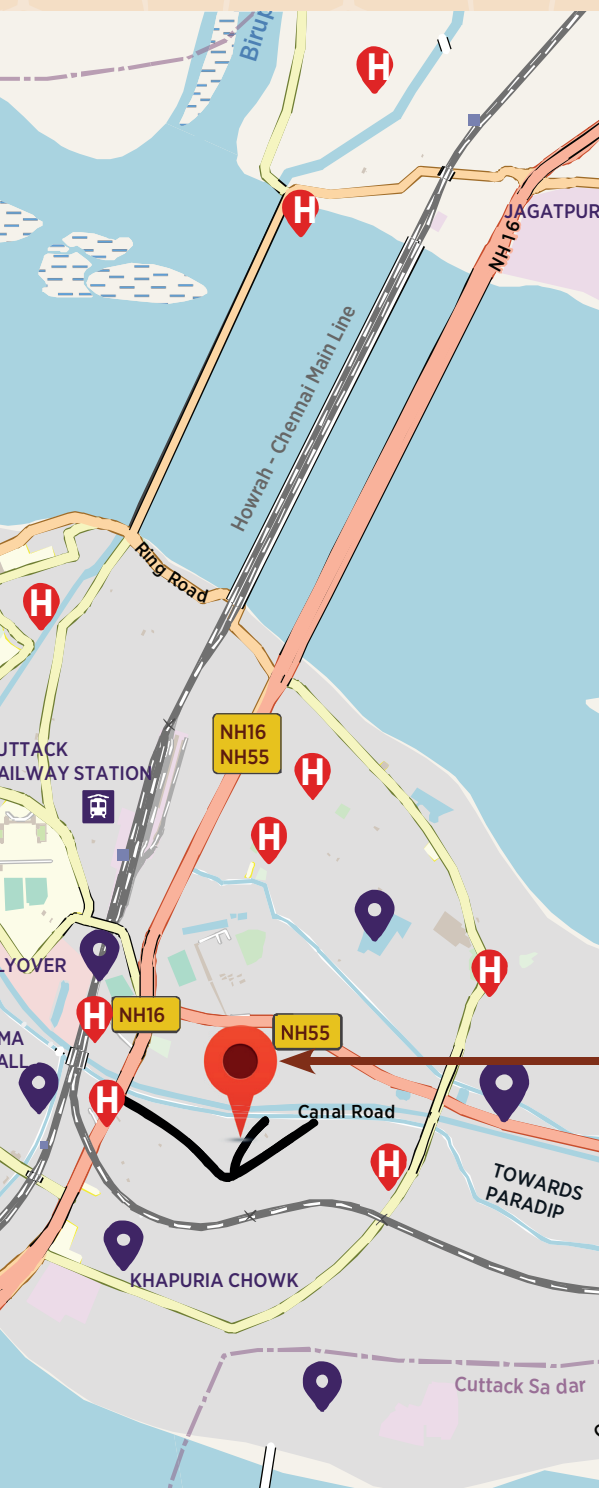

Proximity

Badambadi Bus Stand	:	4.3 km
SCB Medical College	:	4.0 km
Cuttack Railway Station	:	3.0 km
OMP Square	:	1.5 km
Samrat Cinema Hall	:	1.5 km
Taladanda Canal	:	200 m
NH 16	:	500 m



Scan for Location


JOEL SHIV SAGAR







Luxurious *Haven* of
Comfort and *Serenity*



The confluence of
Peaceful
interiors



*Artistic impression

Blissful

exteriors



STRUCTURE :

Earthquake Resistance RCC framed Structure.
RCC framed structure with in filled brick wall.



FLOORING :

Bed rooms - Vitrified tiles.
Kitchen - Vitrified tiles.
Toilet - Anti skid ceramic tiles.
Common areas - Granite/ Tile/ Kota Stone.



DOORS & WINDOWS :

Door frames - WPC door frame.
Main door - Veneer finish/ Teak door.
Other doors - Laminated Flush doors.
Windows - UPVC/ Window with safety grills.
Toilet - Flush doors.



KITCHEN :

Design to suit modular kitchen.
Cooking platform with granite top.
Designer tiles up to 2' height above the platform.
provision for chimney and exhaust fan.
Stainless steel sink.



TOILET :

CP fittings of standard make.
Designer tiles on walls up to 7' height.
Provision for exhaust fan and geyser.



WALL :

Internal - Wall putty with one coat of white primer and Acrylic Primer.
External - Combination of texture & weather resistant paints.



ELECTRICAL :

Modular electrical switches.
TV and telephone points in bed rooms & living room.
Provision for A/C in all Bed rooms.

Live *Life* with
a *Luxurious* touch.

JOEL SHIV SAGAR

Developer



JOEL REALTY
VENTURES

Plot No. RP-43, Ground Floor, Lane No. 5
Pandav Nagar, Tankapani Road, Bhubaneswar-751018, Odisha.
Ph. No. 0674-2311900

Call 9853009000

E-mail : joelrealtyventures@gmail.com
www.joelrealty.in

Architect

JIT Architects and Engineers

575, Amrit Nagar, Khandagiri, Bhubaneswar-30

The brochure is only meant for marketing purposes to highlight the concept and proposal of the project and in no way can be used as a legal document for claims. The specification and details in this brochure are tentative and are subject to change without prior notice to any intended and is at the sole discretion of the promoter and architect.